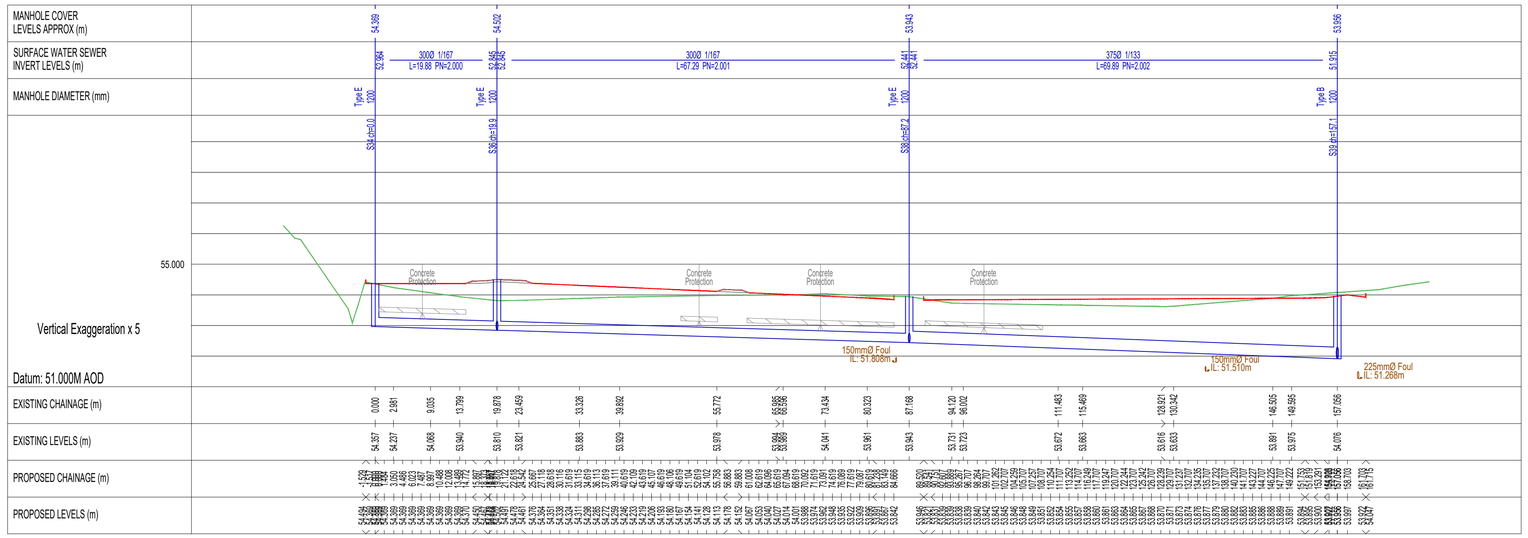

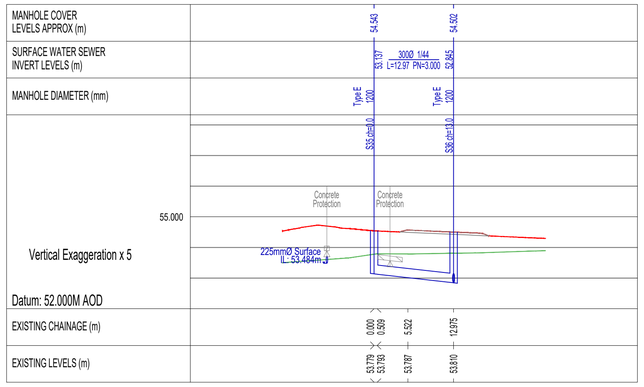

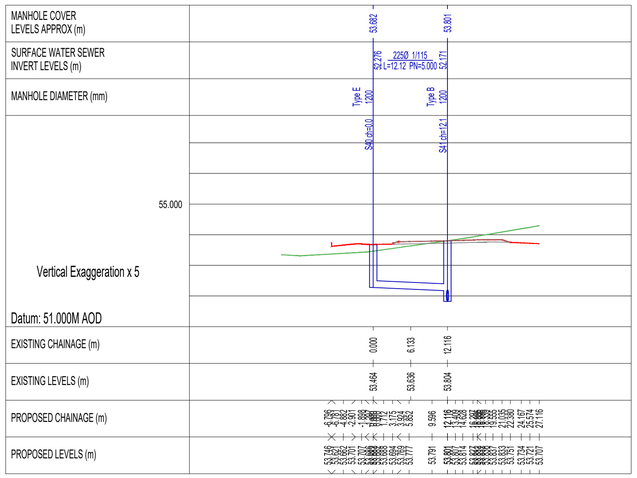

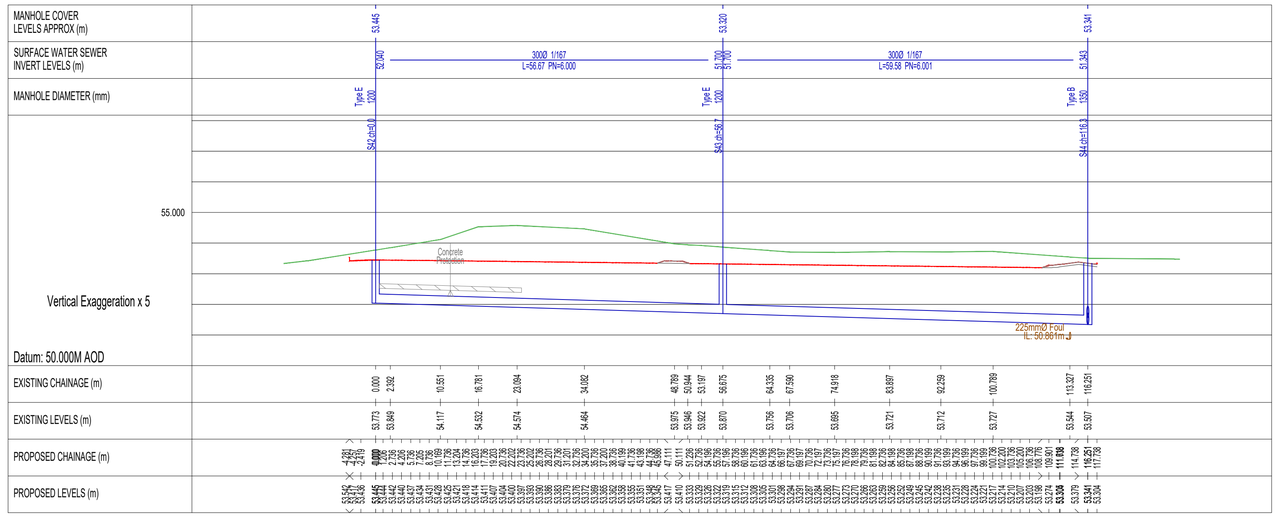

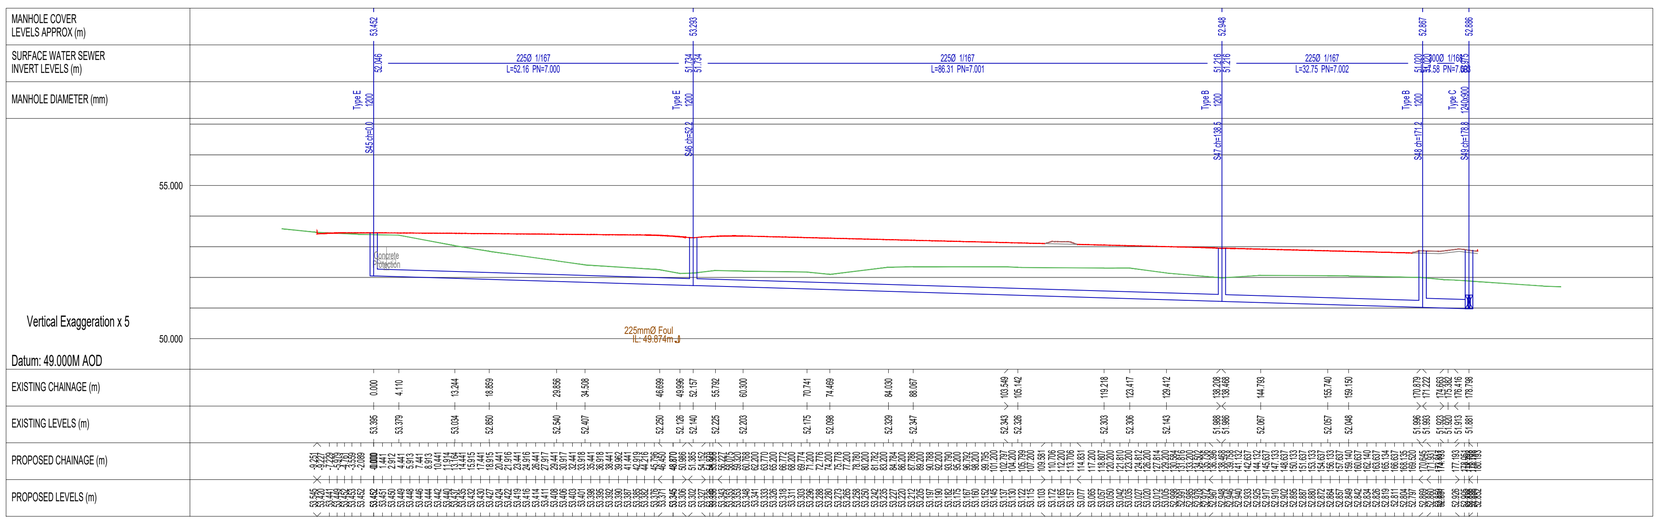

NOTE:
All Surface Water and Wastewater sewer Pipes shall be protected with a concrete surround, with flexible joints filled with compressible material, where the depth from the road surface to the crown of the pipe is less than 1200mm.
(See STD-WW-07 and STD-WW-08 on drawing no. 19074-P-501 for details of concrete surround to be used on both sewers.)

Note:
All foul sewer construction details to comply with the following Irish Water Documents: 'Recommendations for Site Development Works for Housing Areas' DoEHLG 1998

LEGEND

Existing Ground Level

Proposed Ground Level

Issue	Description	Date	Drn	Ckd
B	Issued for planning	05.05.22	IR	MW
A	Issued for pre-planning	22.01.21	IR	MW

walsh design group
The Mall, Manyborough Woods, Douglas Co. Cork.
Tel. 021-4774940
Fax. 021-4775421
email.info@wdg.ie

Title: Surface Water Longitudinal Sections Sheet 3 of 5

Client: Cumnor Construction Ltd.

Project: Proposed Residential Development, Coolcarron, Fermoy, Co. Cork

Dra. No: 19074-P-303-3

Date: Jan 2021

Drawn by: IR

Scale: 1:500

Status: Planning

B

© COPYRIGHT WALSH DESIGN GROUP, DOUGLAS, CO. CORK.
THIS DRAWING CANNOT BE REPRODUCED WITHOUT WRITTEN PERMISSION.